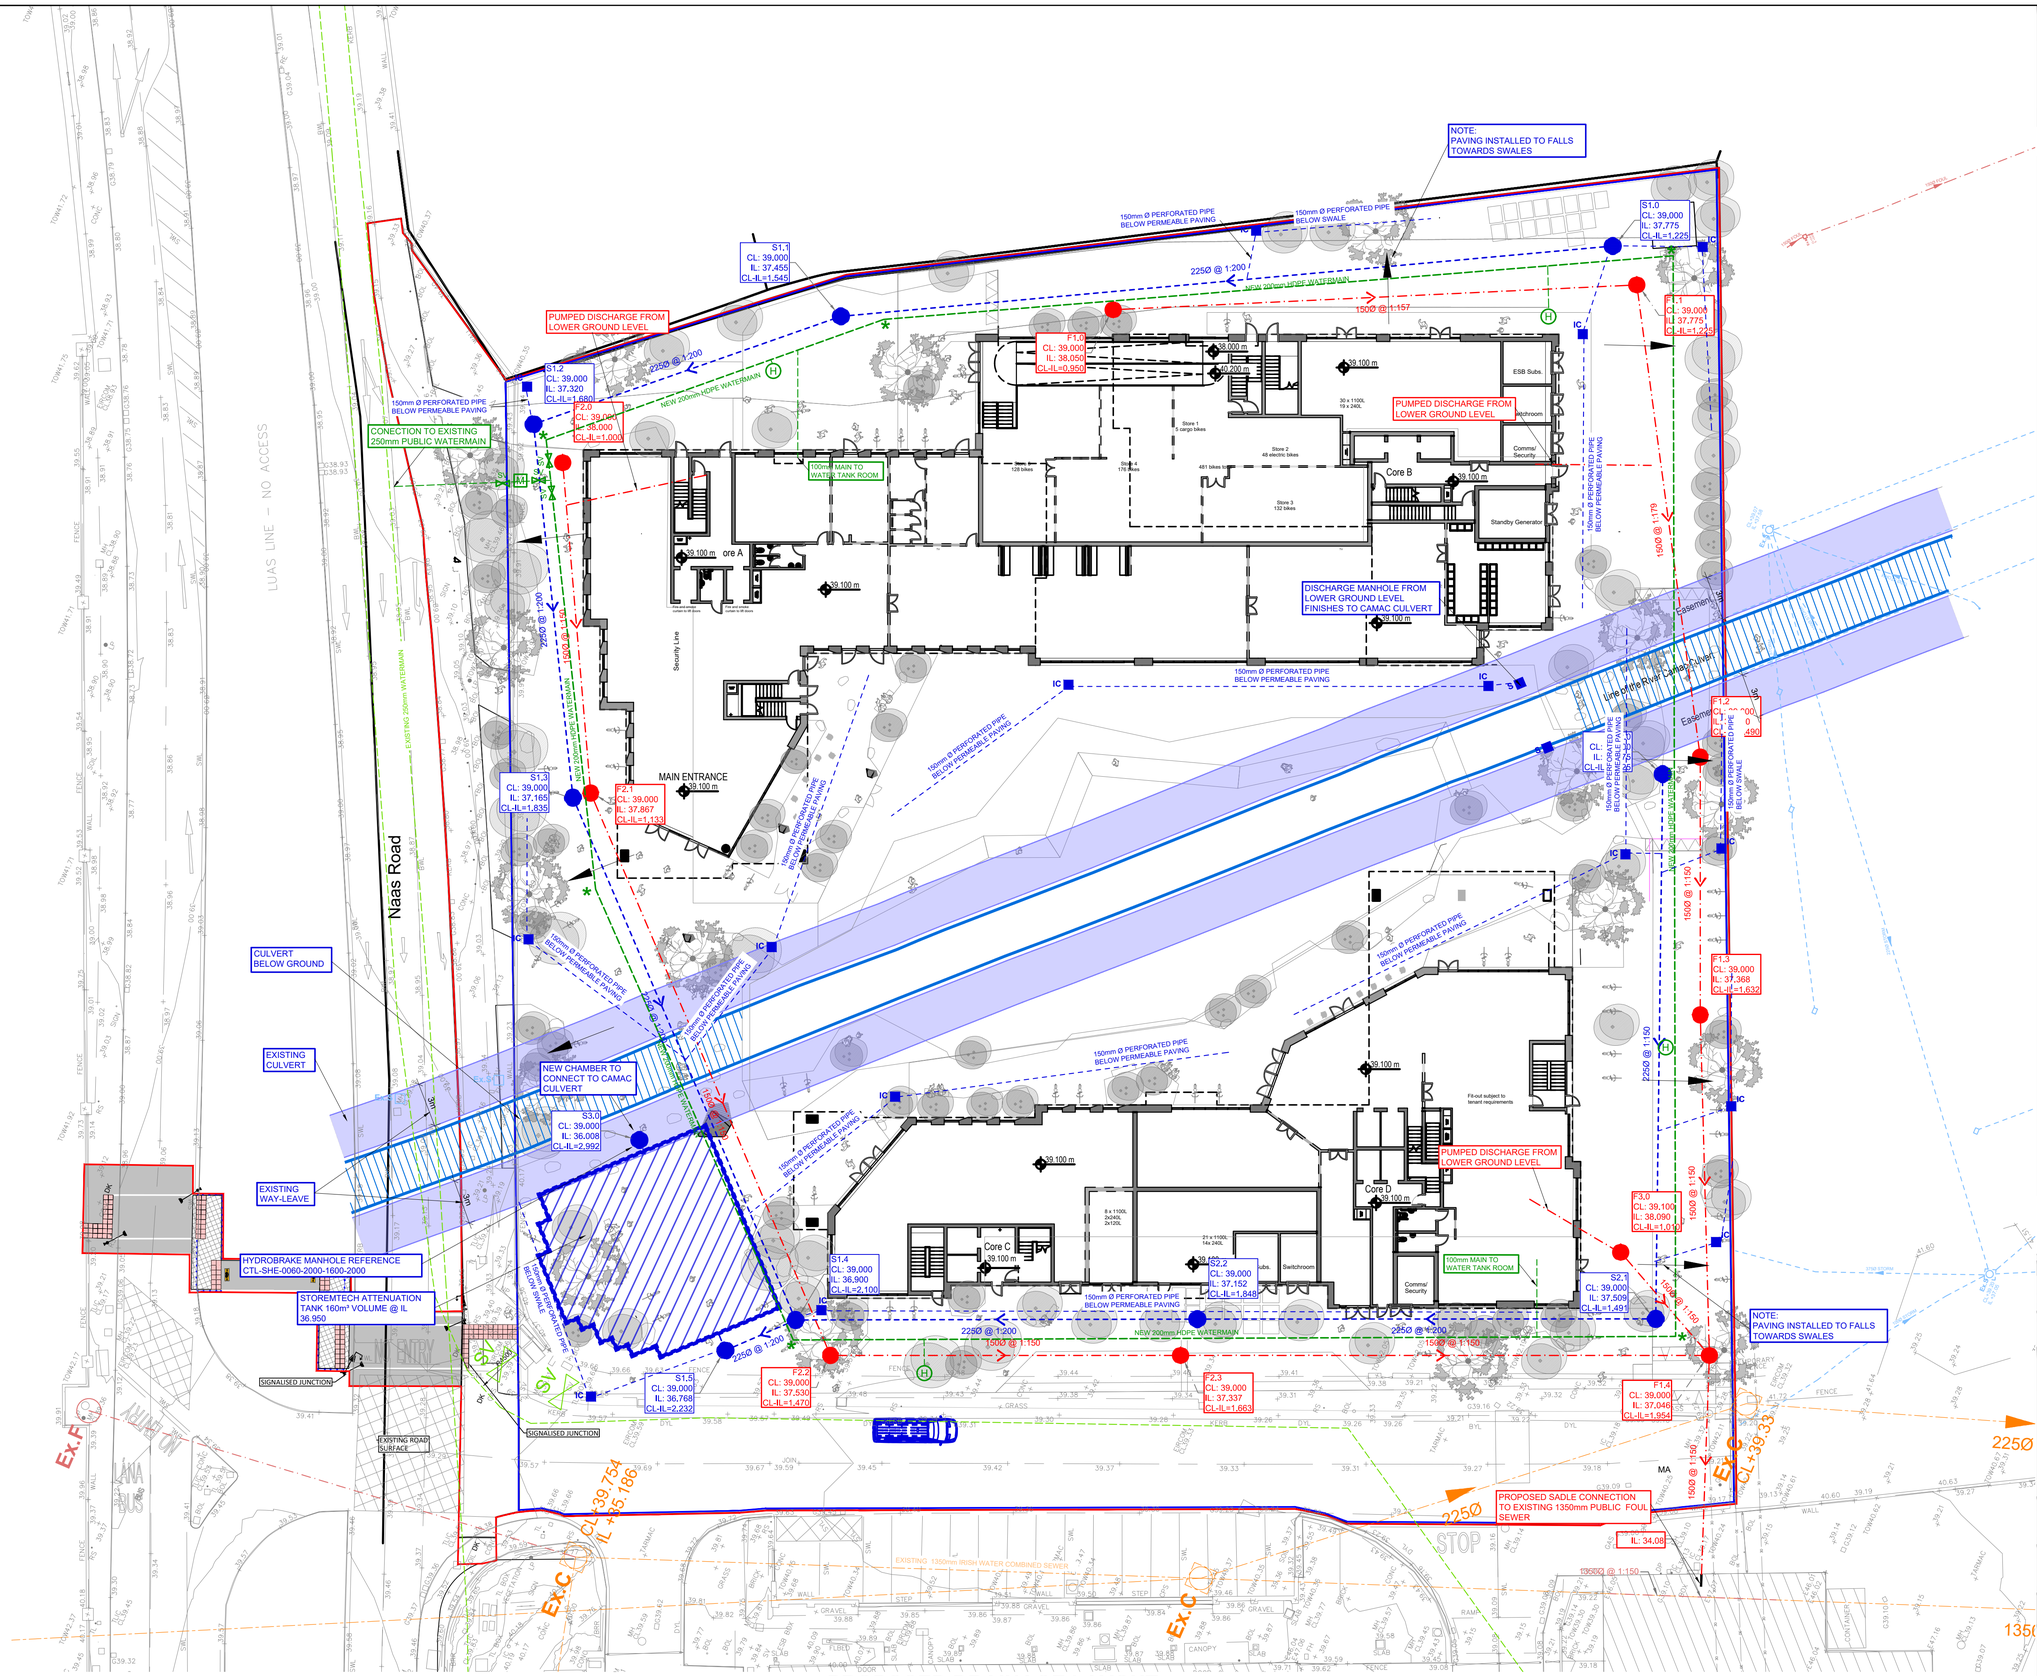

PROPOSED DRAINAGE LAYOUT

SCALE @ A1: 1:200
SCALE @ A3: 1:400

NOTES

1. THIS DRAWING IS TO BE READ IN CONJUNCTION WITH ALL ENGINEERS & ARCHITECT'S DRAWINGS.FIGURED DIMENSIONS ONLY (NOT SCALING) TO BE USED. WHERE A CONFLICT OF INFORMATION EXISTS OR IF IN ANY DOUBT - 'ASK'.
2. CONSULTANTS TO BE INFORMED IMMEDIATELY OF ANY DISCREPANCIES BEFORE WORK PROCEEDS.

CIVIL LEGEND

EX. FOUL MANHOLE	Ex.F
EX. FOUL PIPE	PIPE DESCRIPTION
NEW FOUL MANHOLE	F
NEW FOUL PIPE	PIPE DESCRIPTION
EX. SURFACE WATER MANHOLE	Ex.S
EX. SURFACE WATER PIPE	PIPE DESCRIPTION
NEW SURFACE WATER MANHOLE	S
NEW SURFACE WATER PIPE	PIPE DESCRIPTION
EX. COMBINED MANHOLE	Ex.C
EX. COMBINED PIPE	PIPE DESCRIPTION
NEW COMBINED MANHOLE	C
NEW COMBINED PIPE	PIPE DESCRIPTION
NEW RISING MAIN	PIPE DESCRIPTION
PIPE CROSSOVER	
EX. ROOF RAIN WATER MANHOLE	Ex.R
EX. ROOF RAIN WATER PIPE	PIPE DESCRIPTION
NEW ROOF RAIN WATER MANHOLE	R
NEW ROOF RAIN WATER PIPE	PIPE DESCRIPTION
DECOMMISSIONED LINE	PIPE DESCRIPTION
FOUL ACCESS JUNCTION	AJ
SURFACE ACCESS JUNCTION	AJ
RAINWATER PIPE	RWP
SOIL VENT PIPE	SVP
ROAD GULLEY	RG
BACK INLET GULLEY TRAP	BIGT
FOUL RODDING EYE	RE
SURFACE RODDING EYE	RE
GULLEY TRAP	GT
Ex. WATERMAIN	
WATERMAIN	
SLUICE VALVE	SV
STOP COCK	SC
AIR VALVE	AV
FIRE HYDRANT	H
MAGNETIC FLOW WATER METER	M
IRRIGATION VALVE	IV
TRUST BLOCK	*

ISSUE	DATE	DESCRIPTION	BY
PL2	11.10.23	ISSUED FOR PLANNING	AO

Project Engineer: JC
Project Director: JC

BM STAGE
PLANNING

BM BARRETT MAHONY
Dublin Office:
Sandwith House, 52-54 Lower Sandwith Street, Dublin 2, Ireland.
Tel: (01) 677 3200 Fax: (01) 677 3164
London Office:
5th Floor, Mill House, 8 Mill Street, London SE1 2BA, United Kingdom
Tel: (0044) 20 3750 3530
Consulting Engineers, Civil . Structural . Project Management.E-mail: bmce@bmce.ie Web: www.bmce.ie

CLIENT
MALCLOSE LTD.

PROJECT TITLE
GOWAN HOUSE

BM PROJECT No.
22.219

MODEL | REFERENCE | SUITABILITY | REVISION

DRAWING TITLE
SITE DRAINAGE LAYOUT

DWG | DRAWING REFERENCE **GWH-BMD-ZZ-00-DR-C-1000** | STATUS | REVISION **PL2**